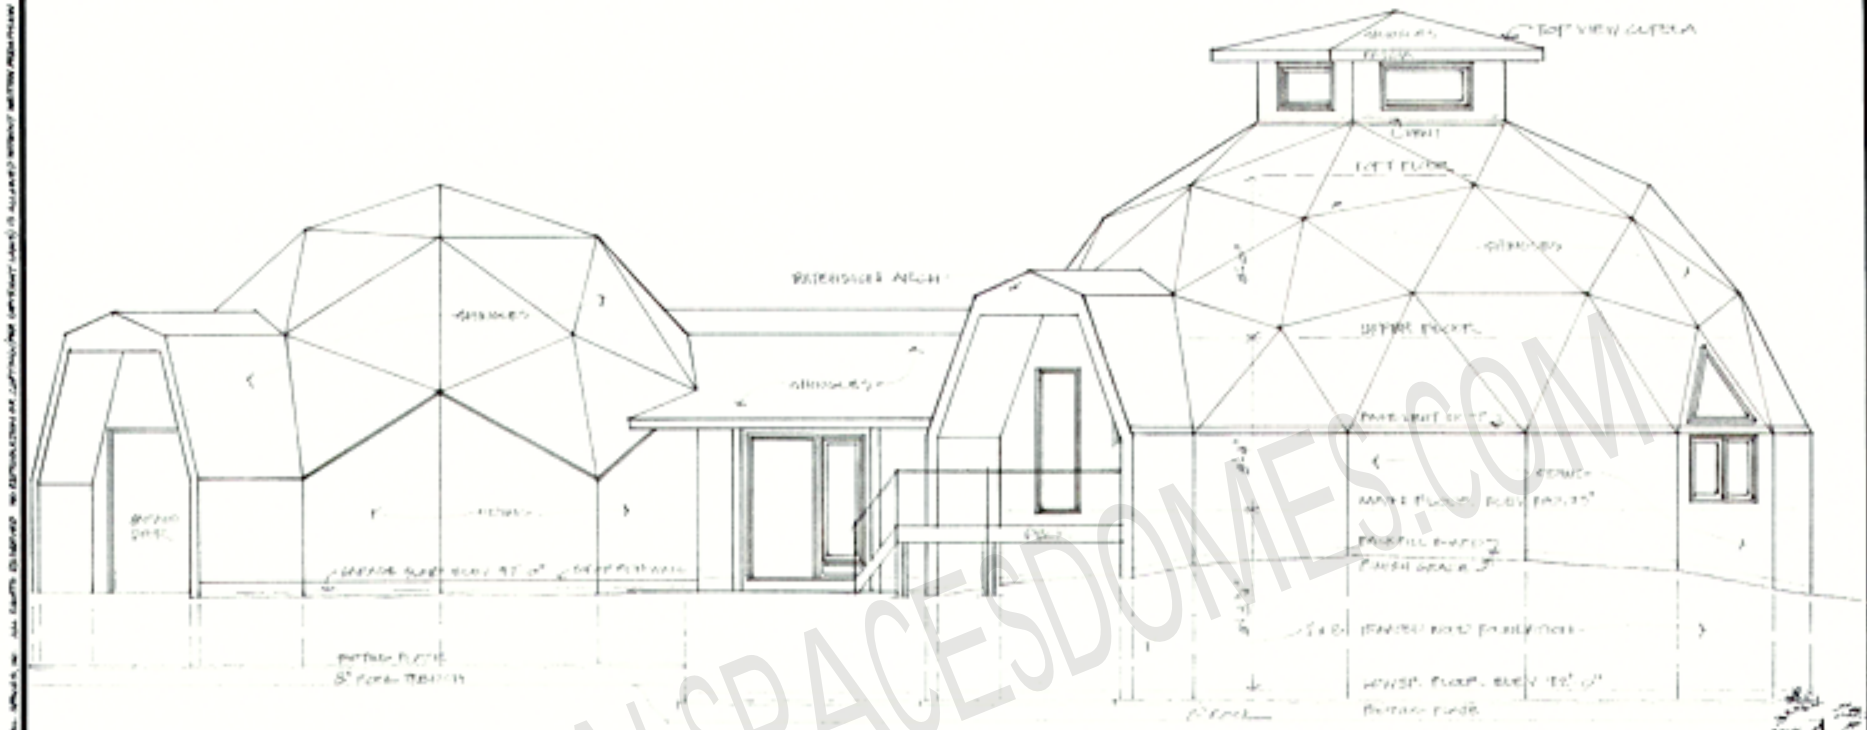

NATURALSPACESDOMES.COM

MODEL 1250 LOW 40' DIAM.

NORTH EAST ELEVATION

40L24

DESIGN & INFORMATION ©1987 BY
Natural Spaces Inc.

SHEET 2