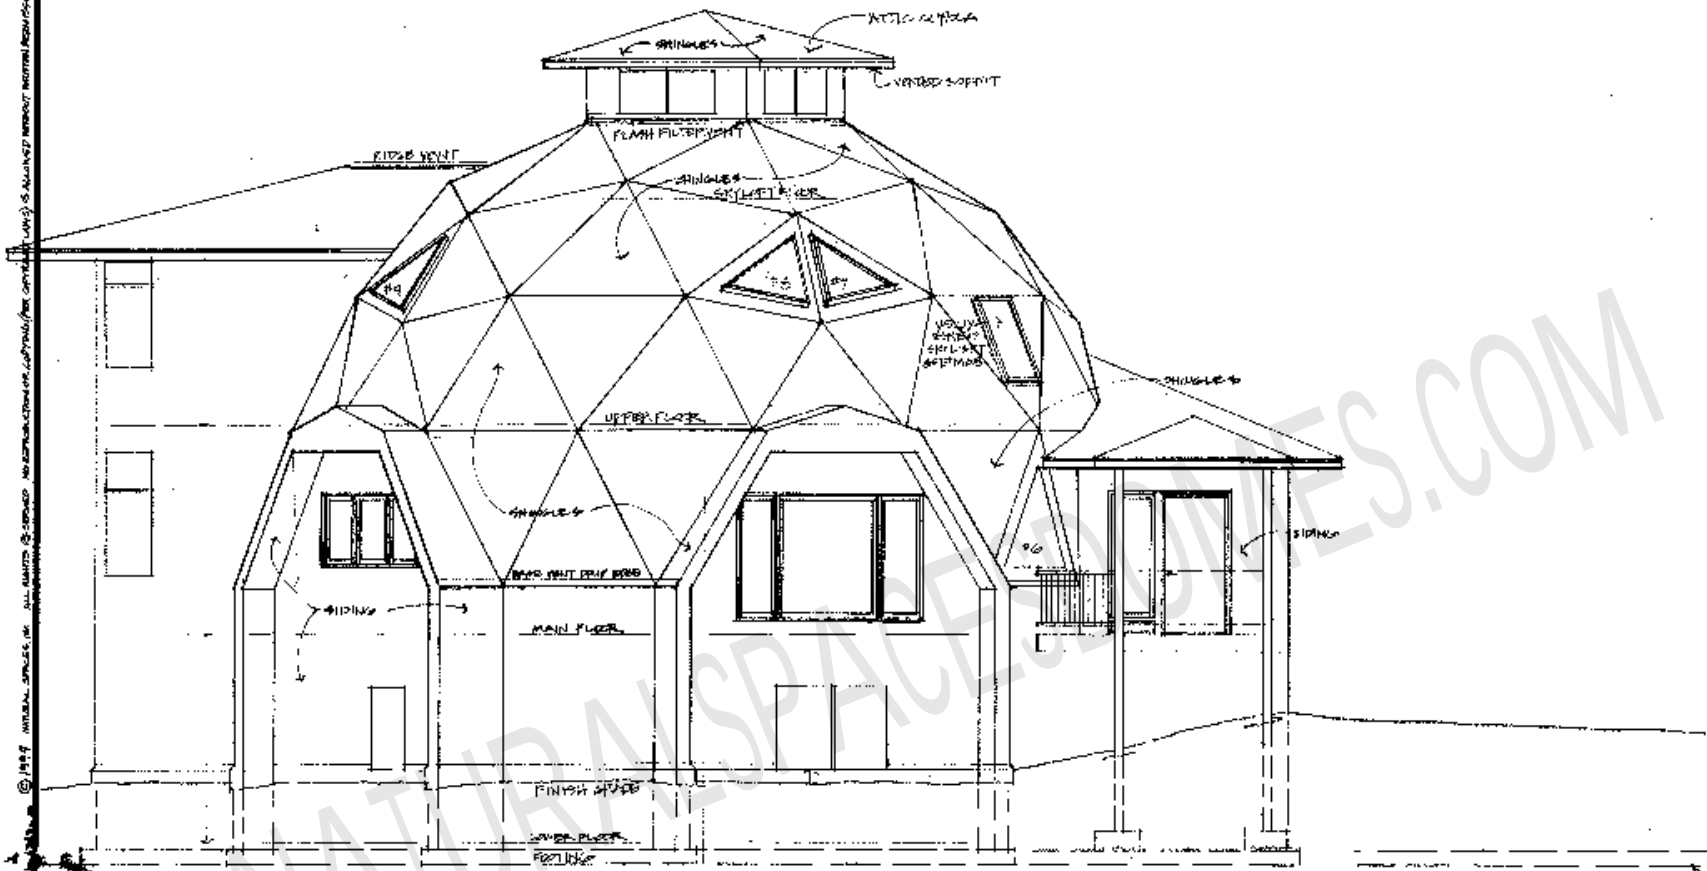

© 1997 NATURAL SPACES INC. ALL RIGHTS RESERVED. NO REPRODUCTION OF ANY KIND WITHOUT WRITTEN PERMISSION

NATURALSPACEDOMES.COM

MODEL 1250 HIGH 40' DIAM.

ELEVATION

40H3

DESIGN & INFORMATION © 2007 BY
PRIVATE OWL JOHNSON'S
National Spaces Inc.
87788 OREGE RD. NORTH BRANCH, MN 55056 874-4282

SHEET 1

DATE 9-1-09